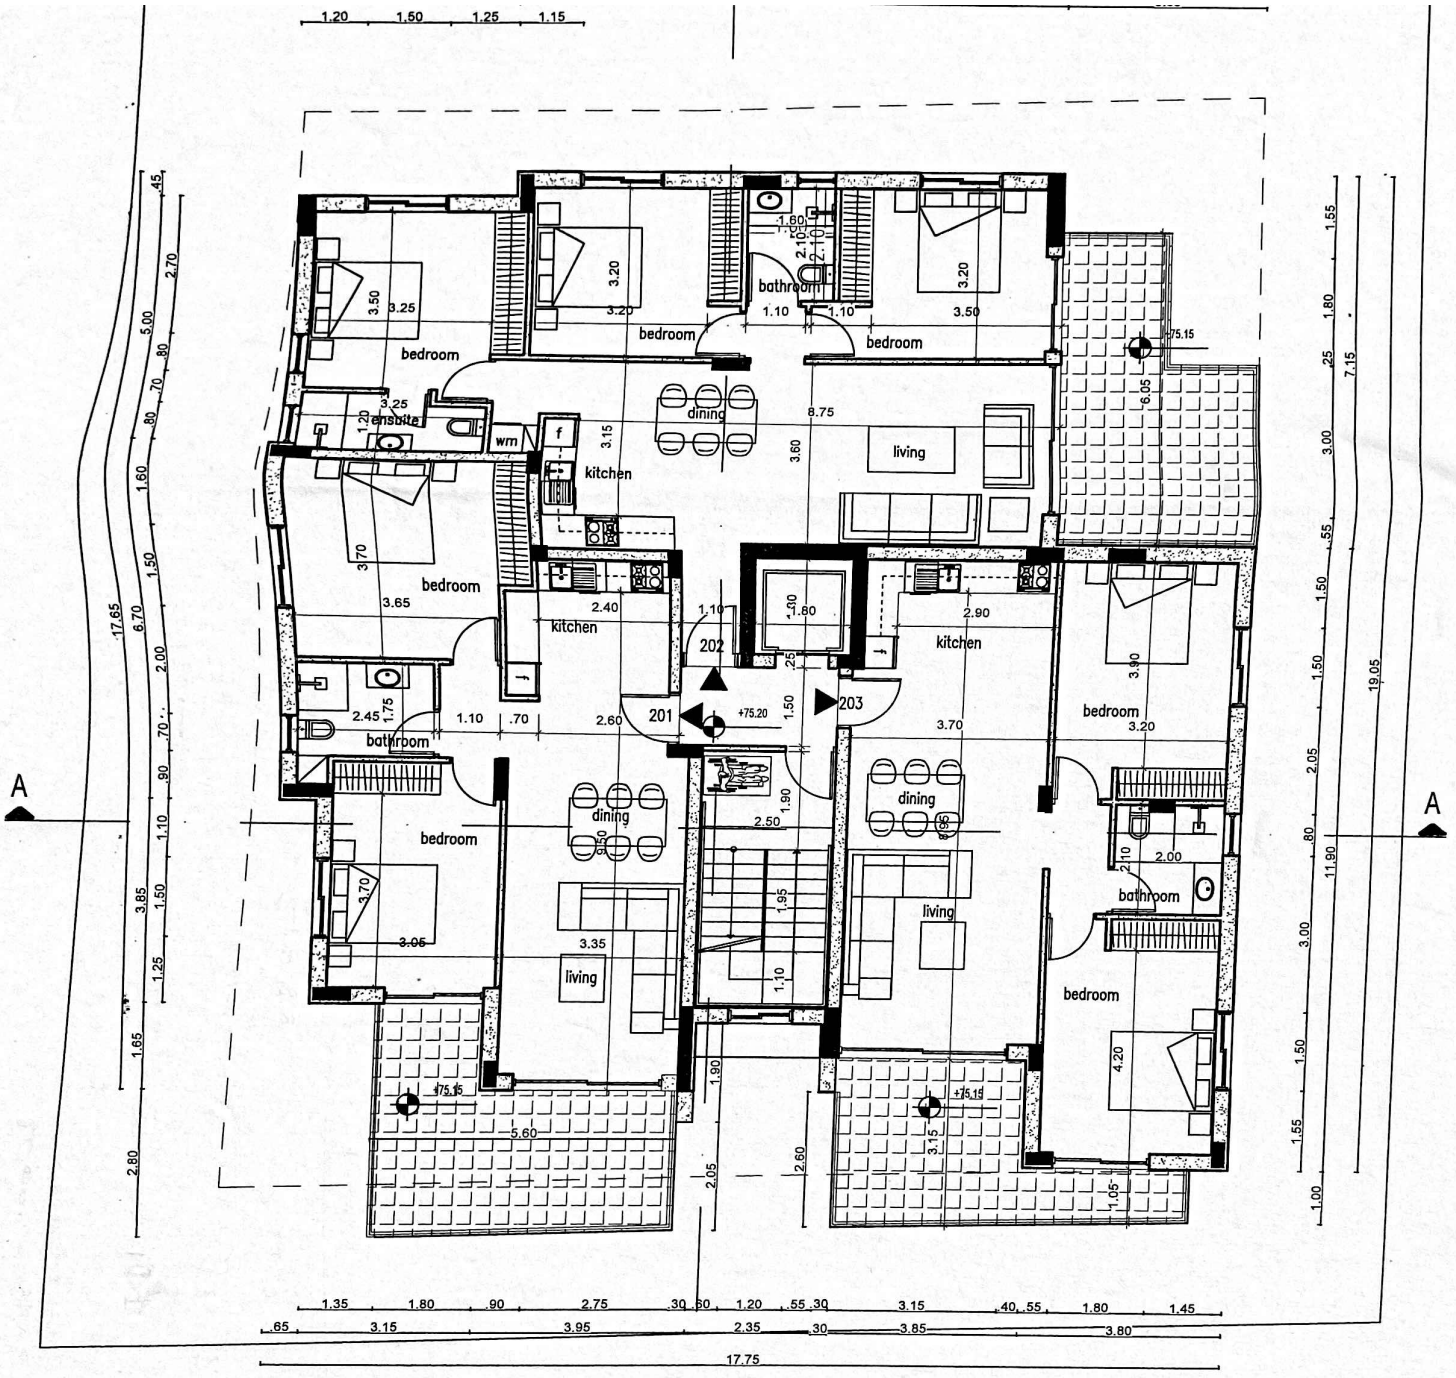
bedroom
bedroom
bathroom
bedroom
ensuite
wm
kitchen
dining
living
bedroom
kitchen
kitchen
202
201
203
+75.20
bathroom
bedroom
dining
dining
living
living
bedroom
bathroom
bedroom
+75.15
+75.15
+75.15
A
A
17.75